SITE PLAN

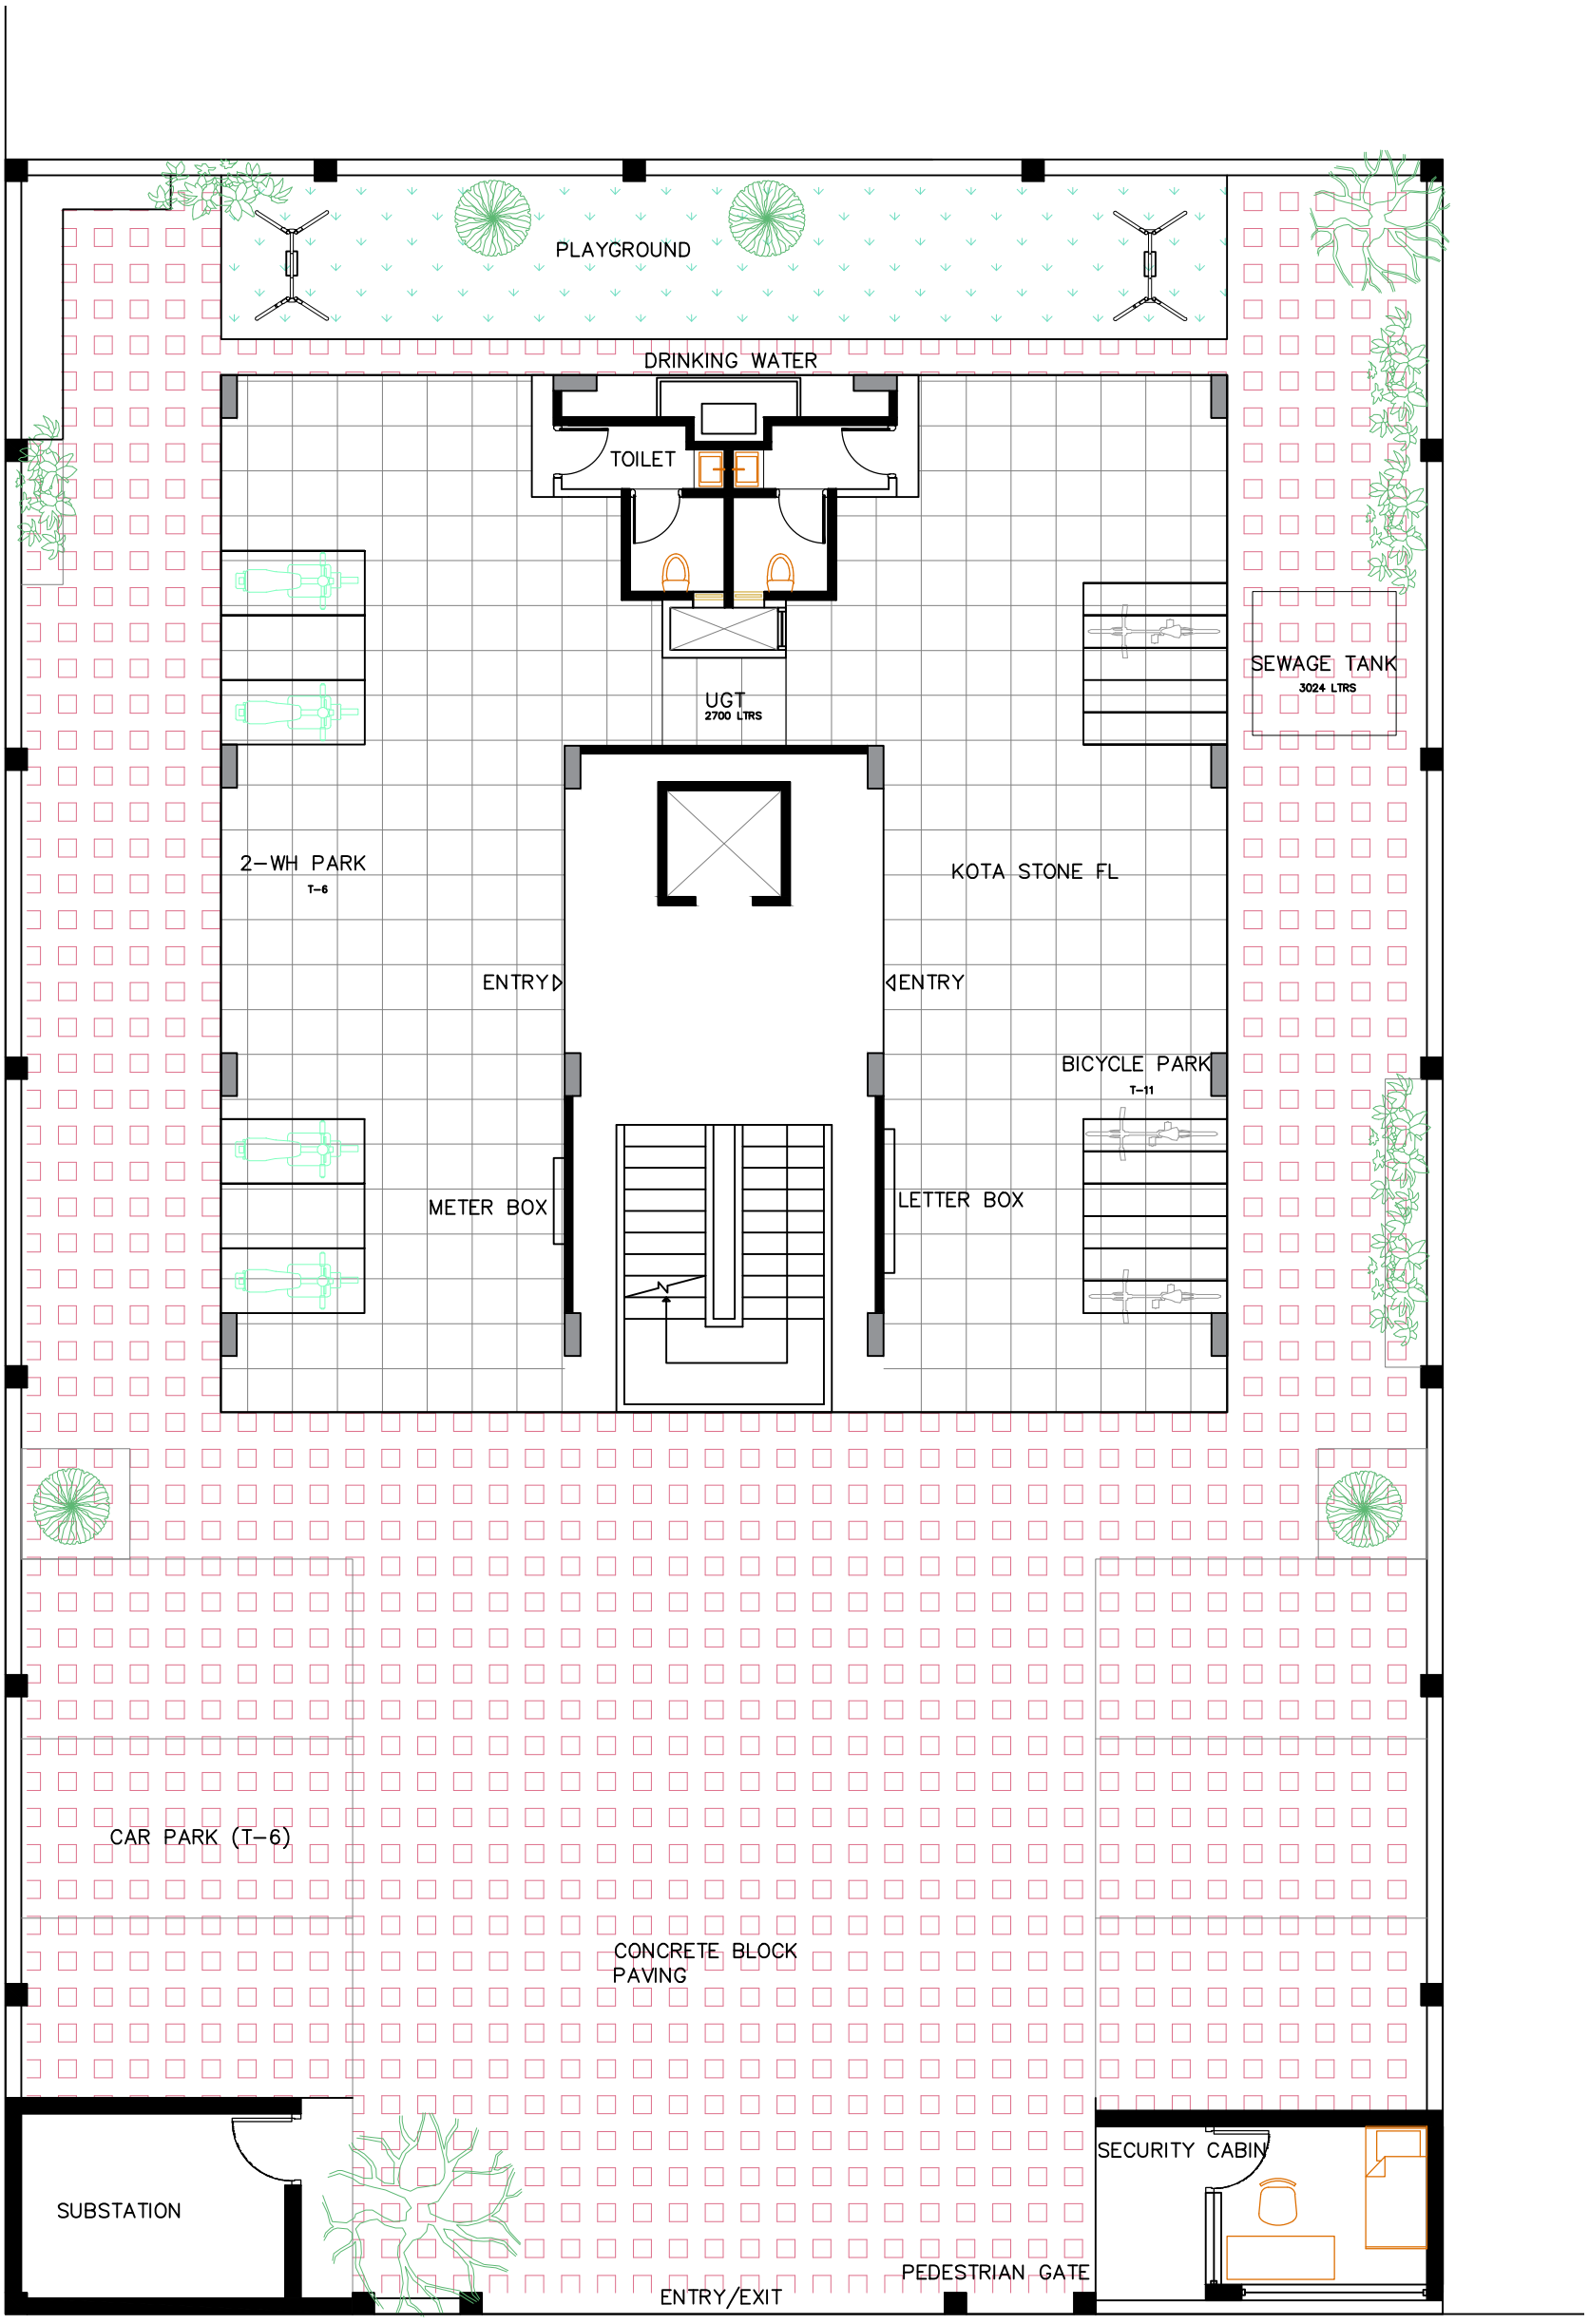

CARPET AREA - 924 sqm
UTILIZED FSI (BUILTUP)- 855 sqm
SUPERBUILT UP AREA - 1224 sqm

L3 STUDIO: OIKOPOLIS
THE RISE OF THE COOPERATIVE

TIME PROBLEM: 2

NAME|UA0616

SITE PLAN
SCALE - 1:100

FLOOR PLAN

FLOOR LAYOUT 1st AND 3rd

FLOOR 2nd AND 4th

FOR UNIT

CARPET AREA - 154 sqm
BUILTUP AREA - 171 sqm

FOR FLOOR PLATE

CARPET AREA - 154 sqm
BUILTUP AREA - 171 sqm
SUPERBUILTUP AREA 204

L3 STUDIO: OIKOPOLIS
THE RISE OF THE COOPERATIVE
TIME PROBLEM: 2

FLOOR PLAN
SCALE - 1:100

FLOOR PLAN

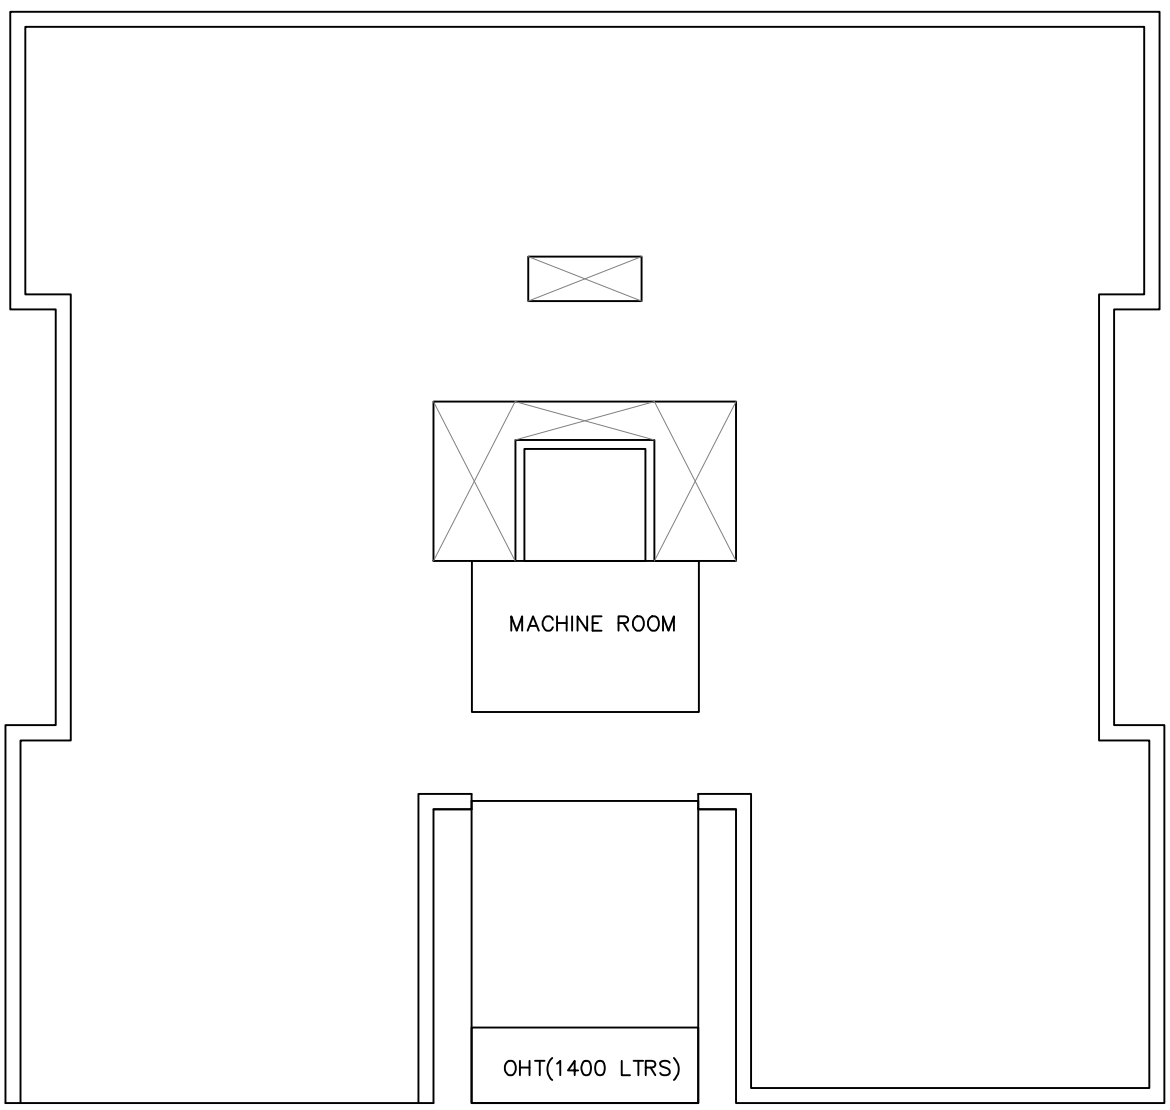

TERRACE PLAN

L3 STUDIO: OIKOPOLIS
THE RISE OF THE COOPERATIVE

TIME PROBLEM: 2

TERRACE PLAN

SCALE - 1:100

FLOOR PLAN

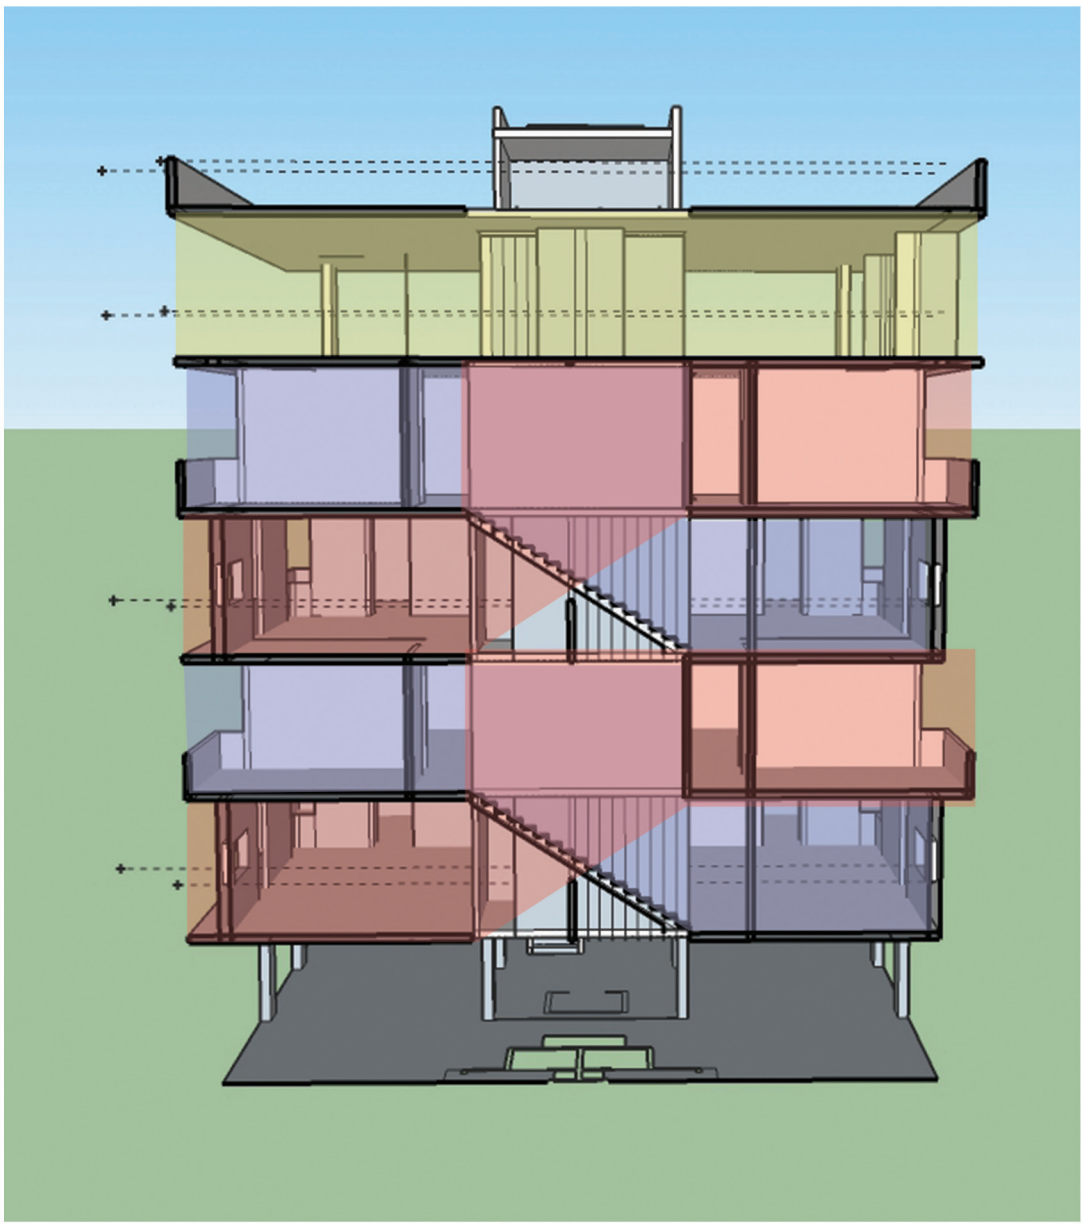

Common Amenities - GYM and Common Hall

Unit 1 and 2

Unit 3 and 4

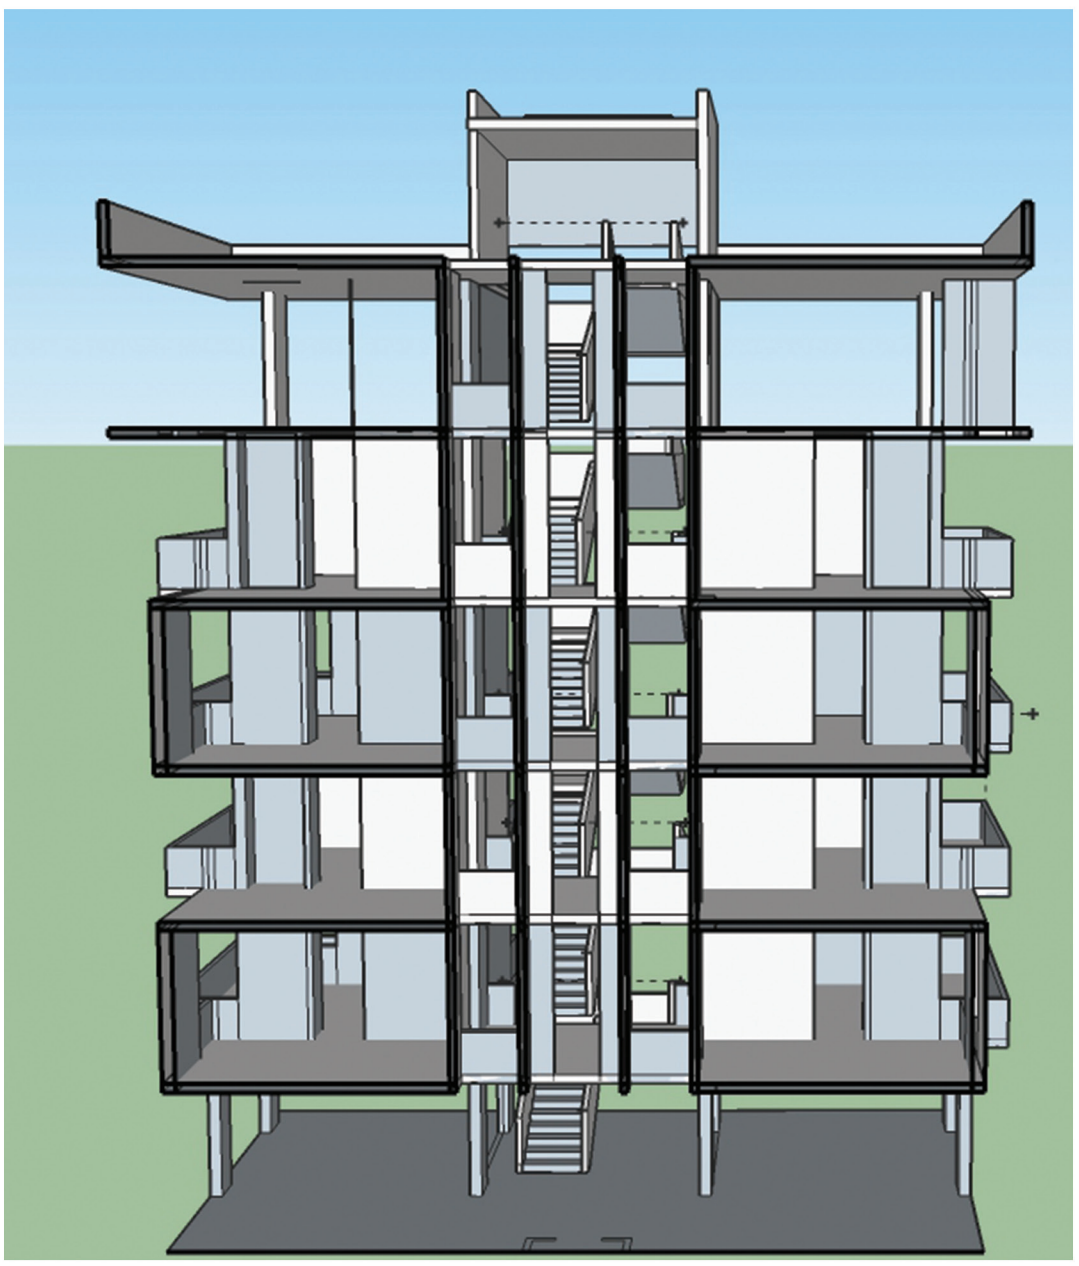

L3 STUDIO: OIKOPOLIS
THE RISE OF THE COOPERATIVE

TIME PROBLEM: 2

UNIT MASSING - CONNECTION